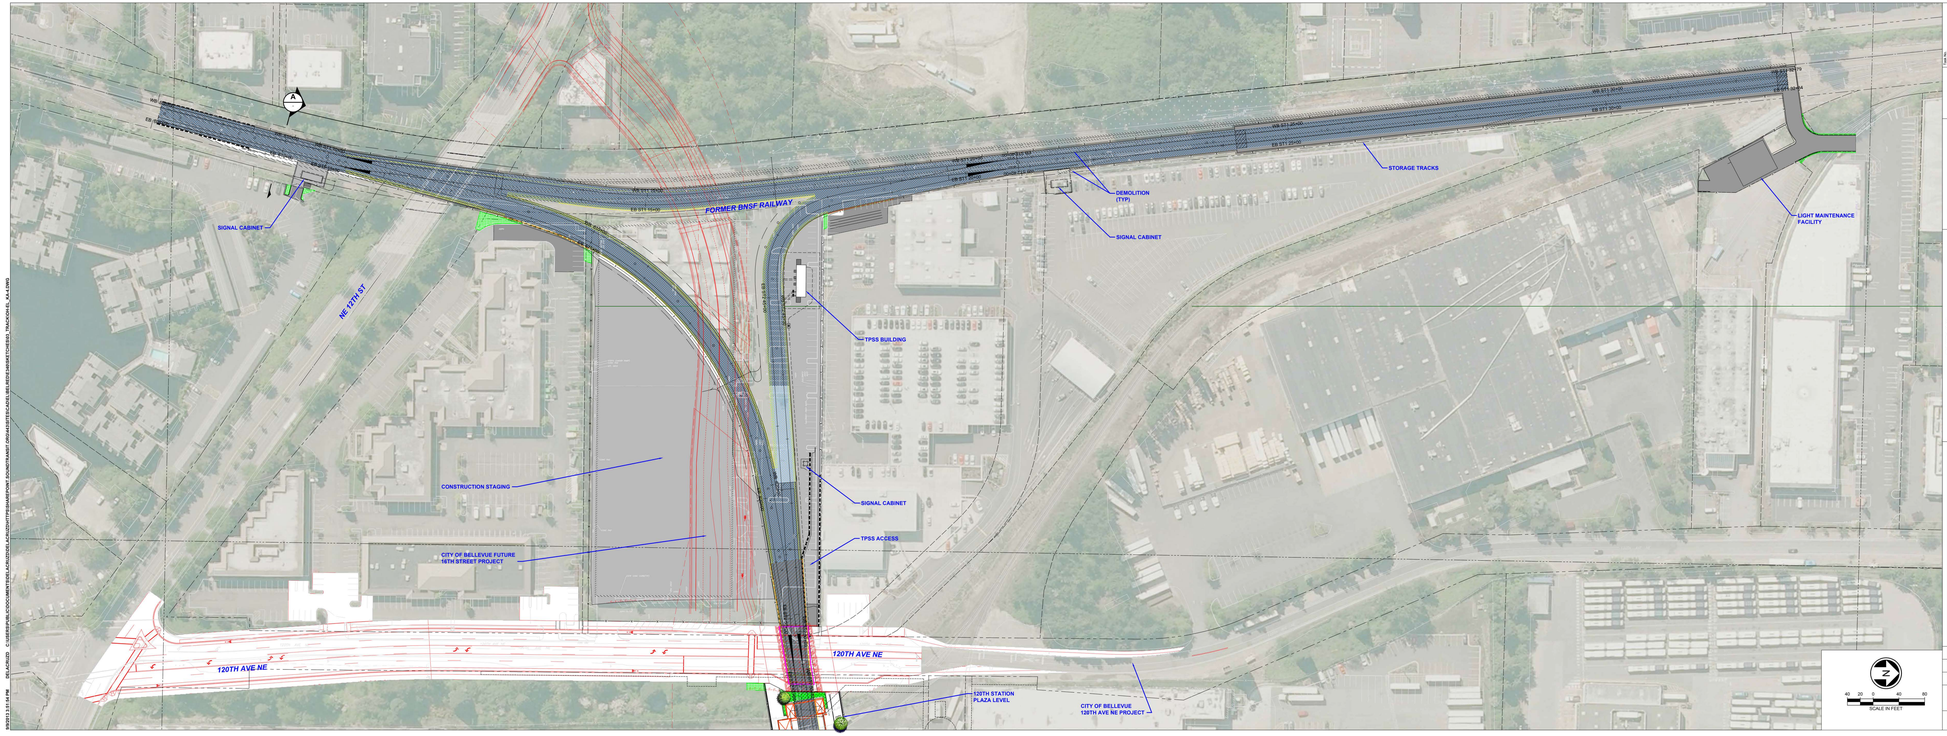

EAST LINK
SOUTH BELLEVUE TO REDMOND TRANSIT CENTER
FINAL DESIGN
FORMER BNSF TO REDMOND BELRED CORRIDOR
TRACK ALIGNMENT
PLAN

FINAL DESIGN PARTNERS

SOUNDTRANSIT

Sheet No. 1

No. Date Dsn. Dwn. Chk. Revisions

8/30/2013 3:51:54 PM I:\EL\CAD\PL_C\DESIGN\ELTIES\LCAD\ENLC\ACDOMTIES\ELCAD\OTHER\SHEETS\ELRED\ELMSHT\CTIES\ELRED\ELMSHT_DRAWSHTS\FCAD\ELRED\ELMSHT\CTIES_TRACK\04-EL_A1-L.DWG

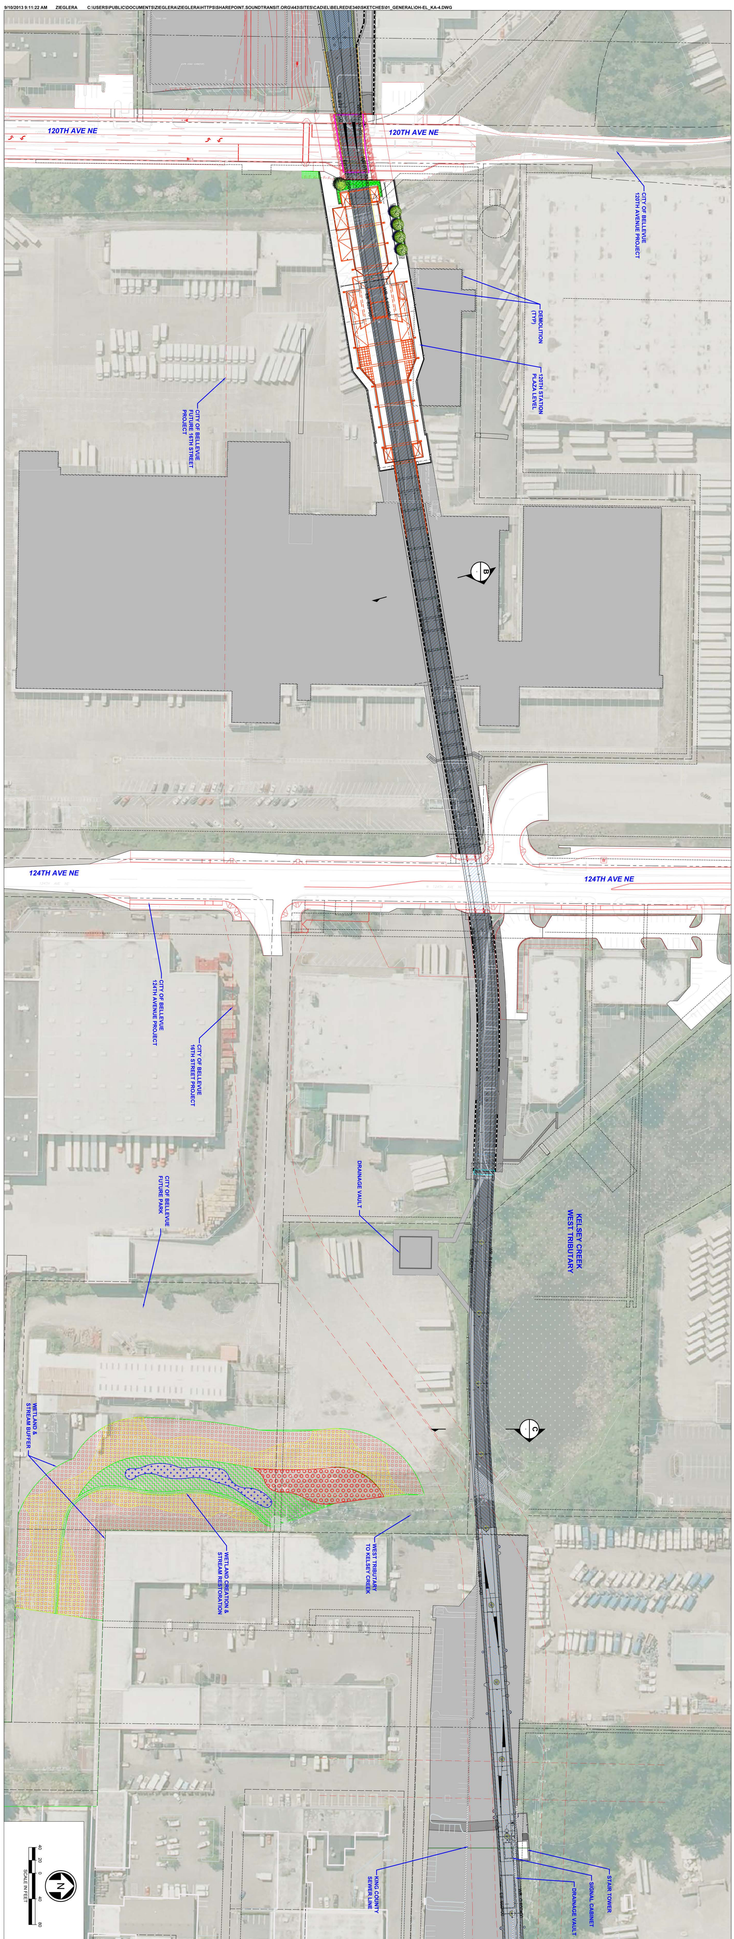
120TH AVE NE
120TH AVE NE
CITY OF BELLEVUE 120TH AVENUE PROJECT
DEMOLITION (TYP)
124TH STATION PLAZA LEVEL
CITY OF BELLEVUE 124TH STREET PROJECT
124TH AVE NE
124TH AVE NE
CITY OF BELLEVUE 124TH AVENUE PROJECT
CITY OF BELLEVUE 124TH STREET PROJECT
CITY OF BELLEVUE FUTURE PARK
DRAINAGE VAULT
WEILER CREEK WEST TRIBUTARY
WETLAND & STREAM MITIGATION
STREAM RESTORATION
WEST TRIBUTARY TO WEILER CREEK
DRAINAGE VAULT
SIGNAL CABINET
SIGNAL CABINET
DRAINAGE VAULT
SIGNAL CABINET
SIGNAL CABINET
SIGNAL CABINET

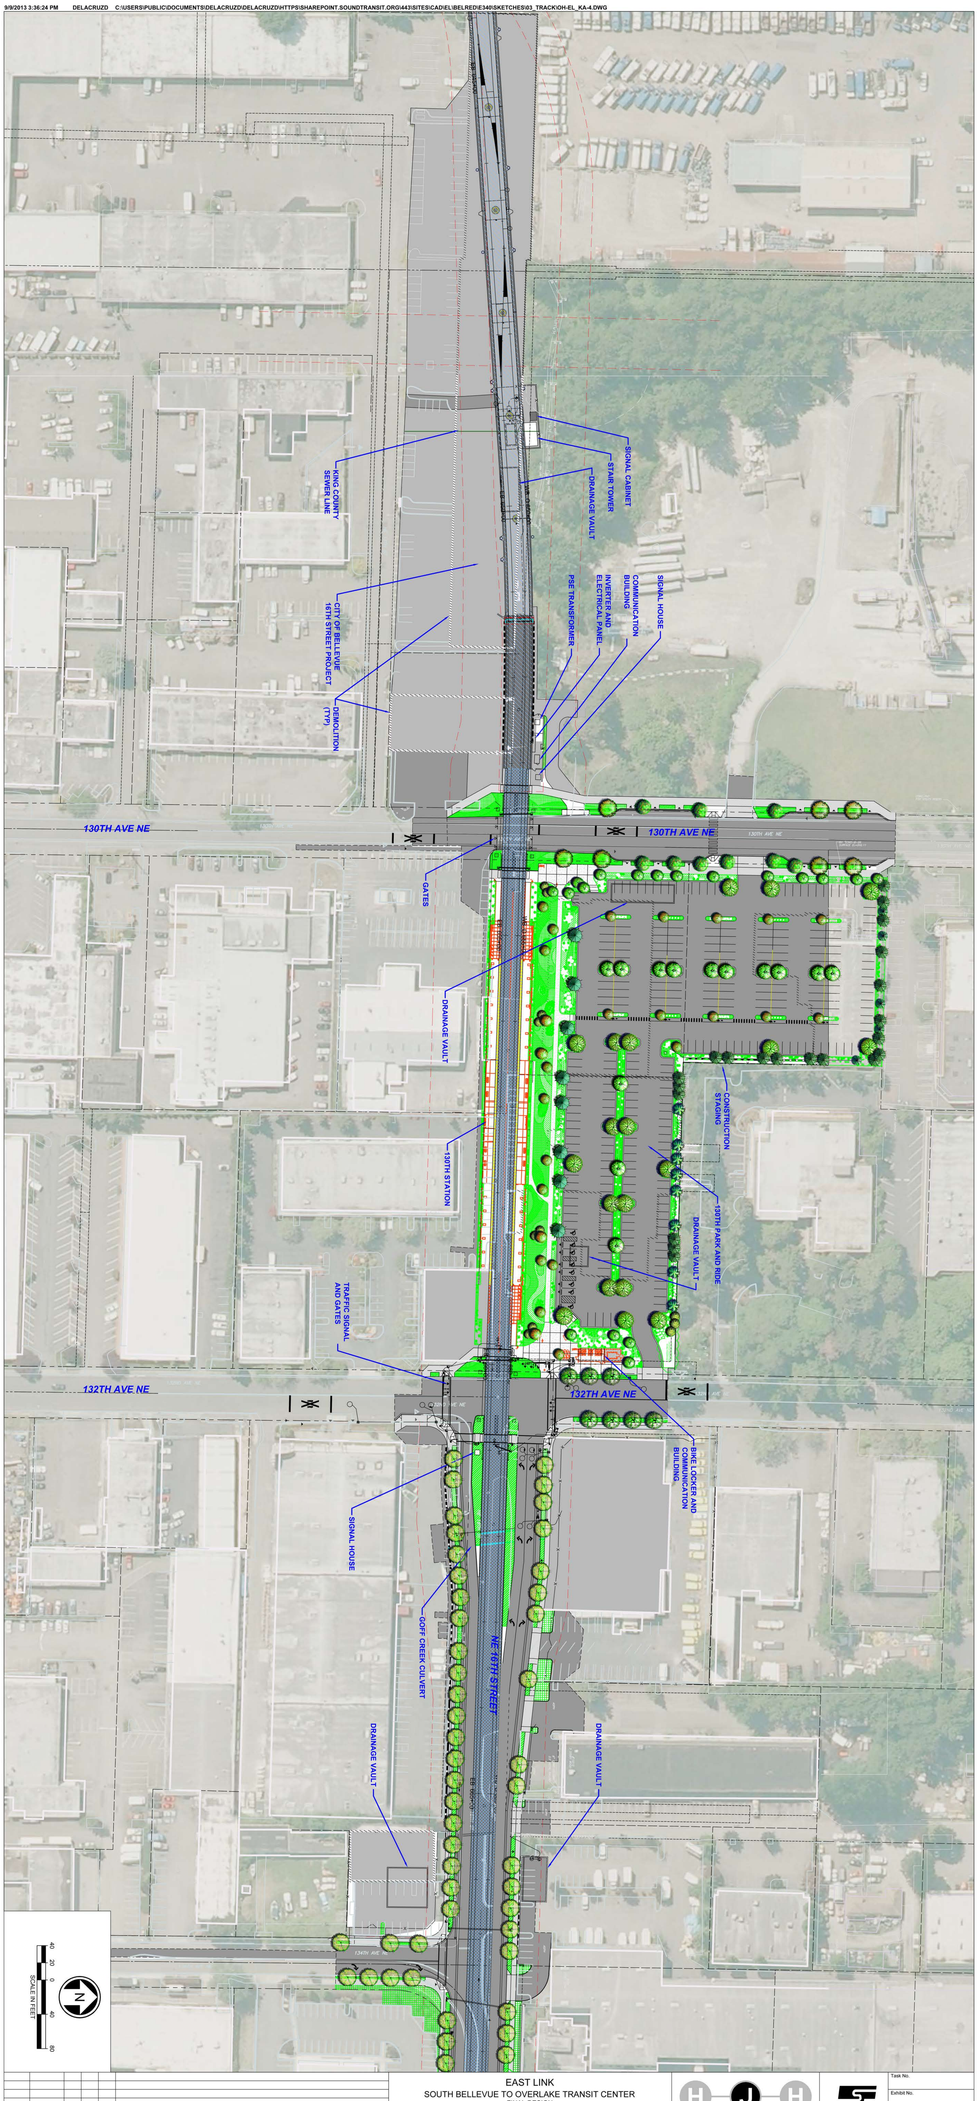

No.	Date	Dsn	Chk	App	Revisions

EAST LINK
SOUTH BELLEVUE TO OVERLAKE TRANSIT CENTER
FINAL DESIGN
FORMER BNSF TO NE 20TH STREET-BEL-RED CORRIDOR
TRACK ALIGNMENT
PLAN

FINAL DESIGN PARTNERS.

SOUNDTRANSIT

Task No.

Exhibit No. 3

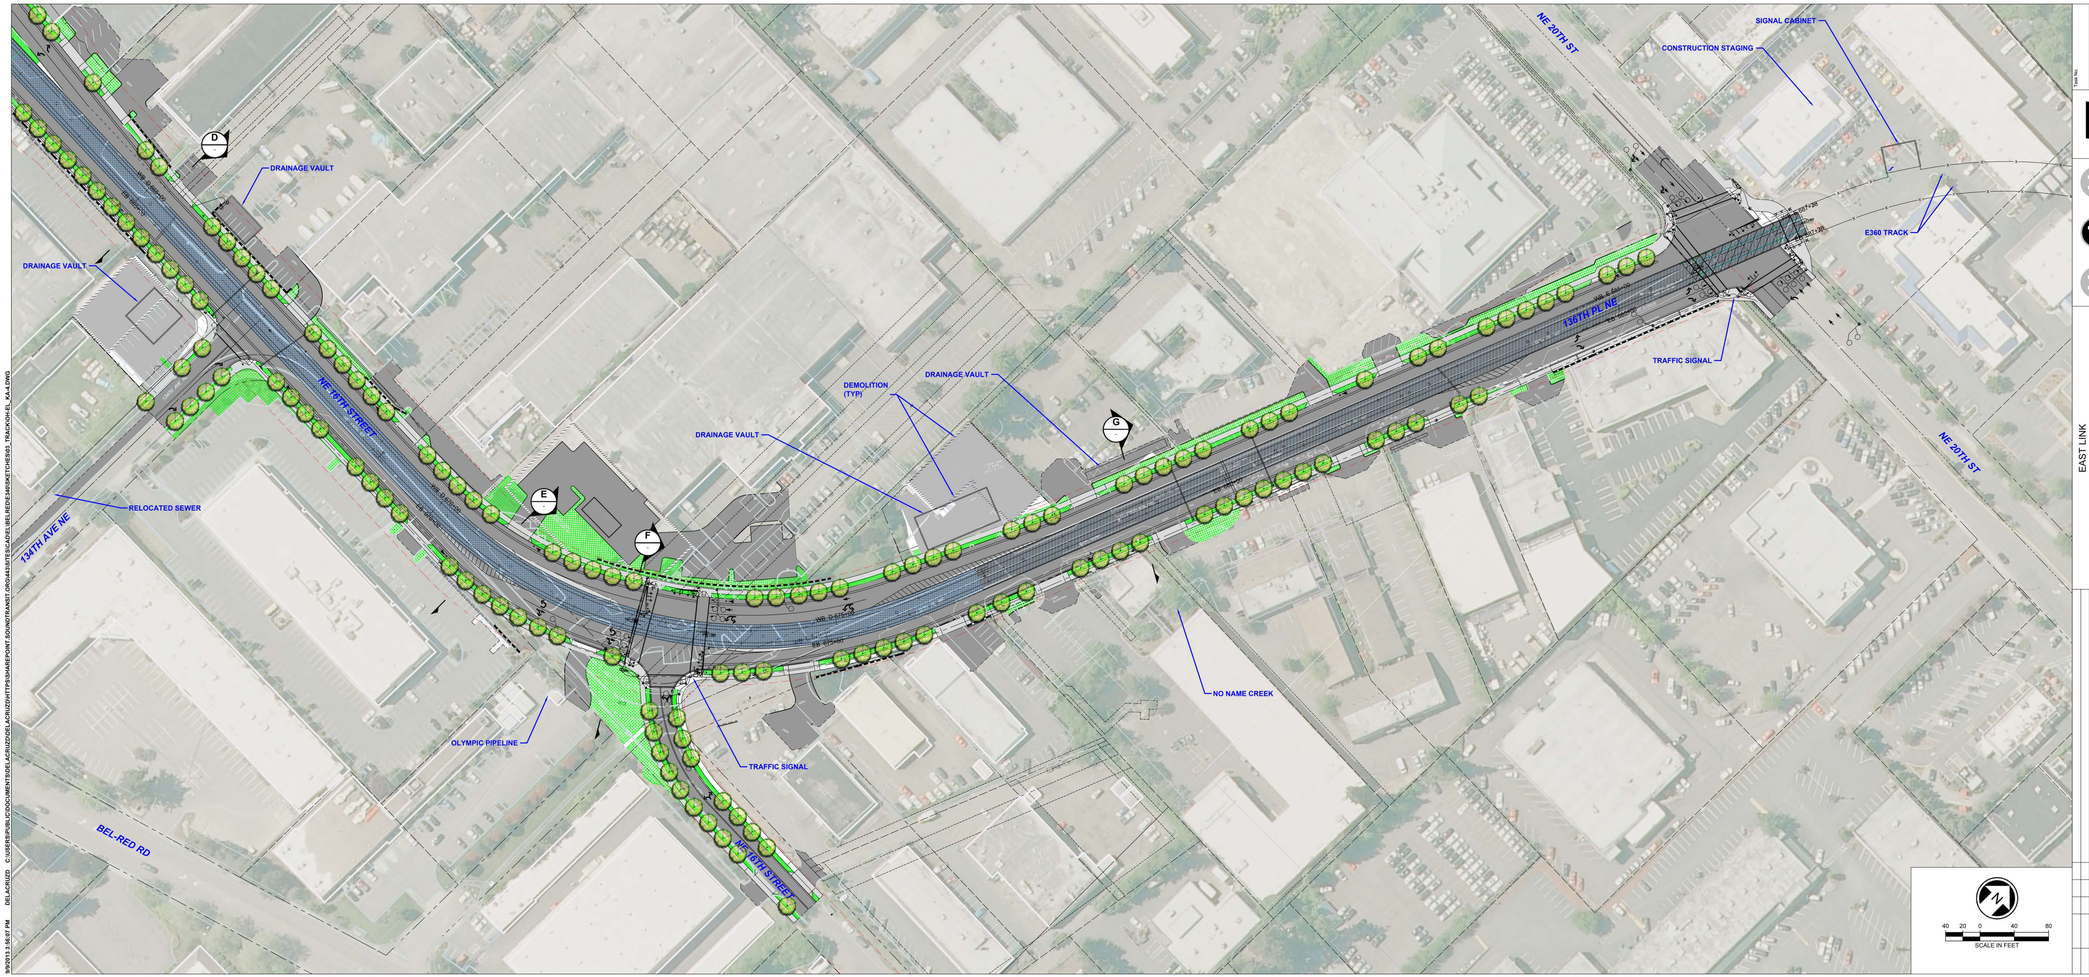

EAST LINK
SOUTH BELLEVUE TO OVERLAKE TRANSIT CENTER
FINAL DESIGN
OVERLAKE TRANSIT CENTER
FORMER BNSF TO NE 16TH STREET, BEL-RED CORRIDOR
TRACK ALIGNMENT
PLAN

FINAL DESIGN PARTNERS.

SoundTransit

Task No.
Exhibit No. 4

No. | Date | Des. | Dwn. | Appr. | Revisions

9/9/2013 3:56:07 PM DELACRUZD C:\USERS\PUBLIC\DOCUMENTS\EDL\ACRUZDVHTTPS%4ARPOINT.SOUNDTRANSIT.ORG\44\SITES\CADD\EL\BEL\RED\340\SKETCHES\03-TRACK\DWG\EL_K4-4.DWG